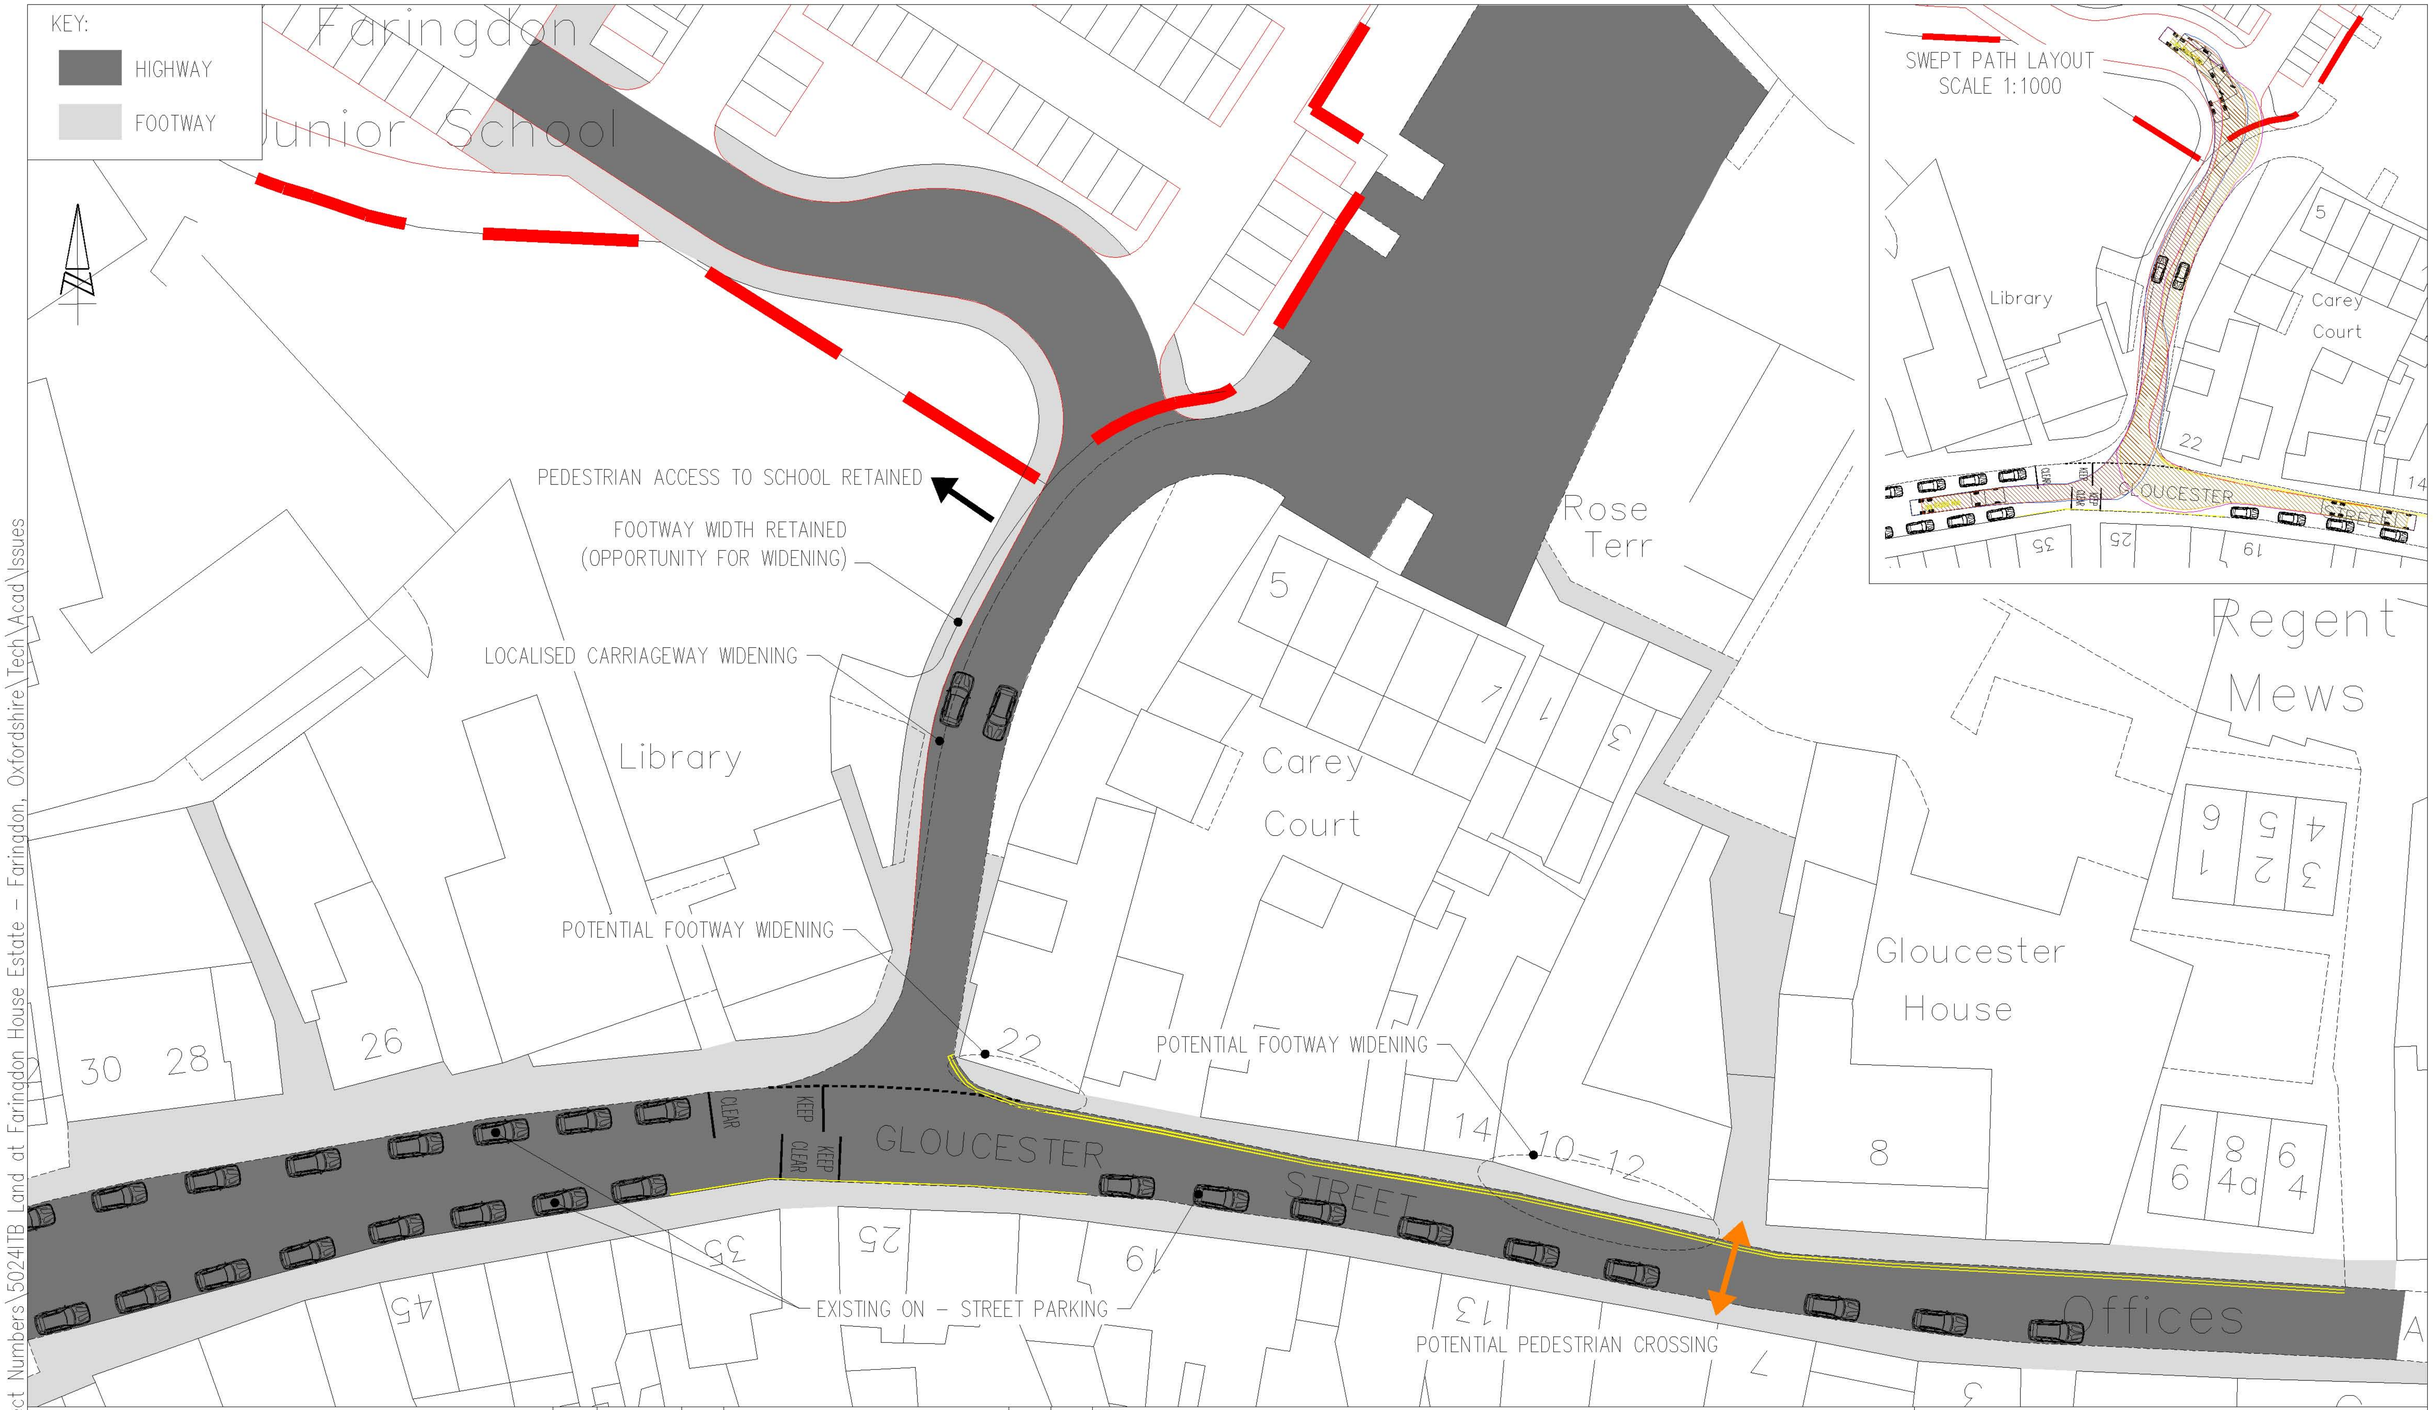

Projects\5000 Series Project Numbers\5024ITB Land at Faringdon House Estate - Faringdon, Oxfordshire\Tech\Acad\Issues

i-Transport

Grove House, Lutyens Close, Chineham Tel: 01256 338640
Basingstoke, Hampshire, RG24 8AG Fax: 01256 338644
www.i-transport.co.uk

REV	DATE	BY	DESCRIPTION	CHK	APD

STATUS:

TITLE: PROPOSED SITE ACCESS ARRANGEMENTS

PROJECT: LAND AT FARINGDON HOUSE ESTATE

CLIENT: FARINGDON HOUSE ESTATE

DRAWING No: ITB5024-GA-006		
PROJECT No: ITB5024		REV:
SCALE @ A3: 1:500	CHECKED: JCB	APPROVED: JCB
FILE REF: ITB5024-GA-006	DRAWN: T.K	DATE: FEB 10